A1

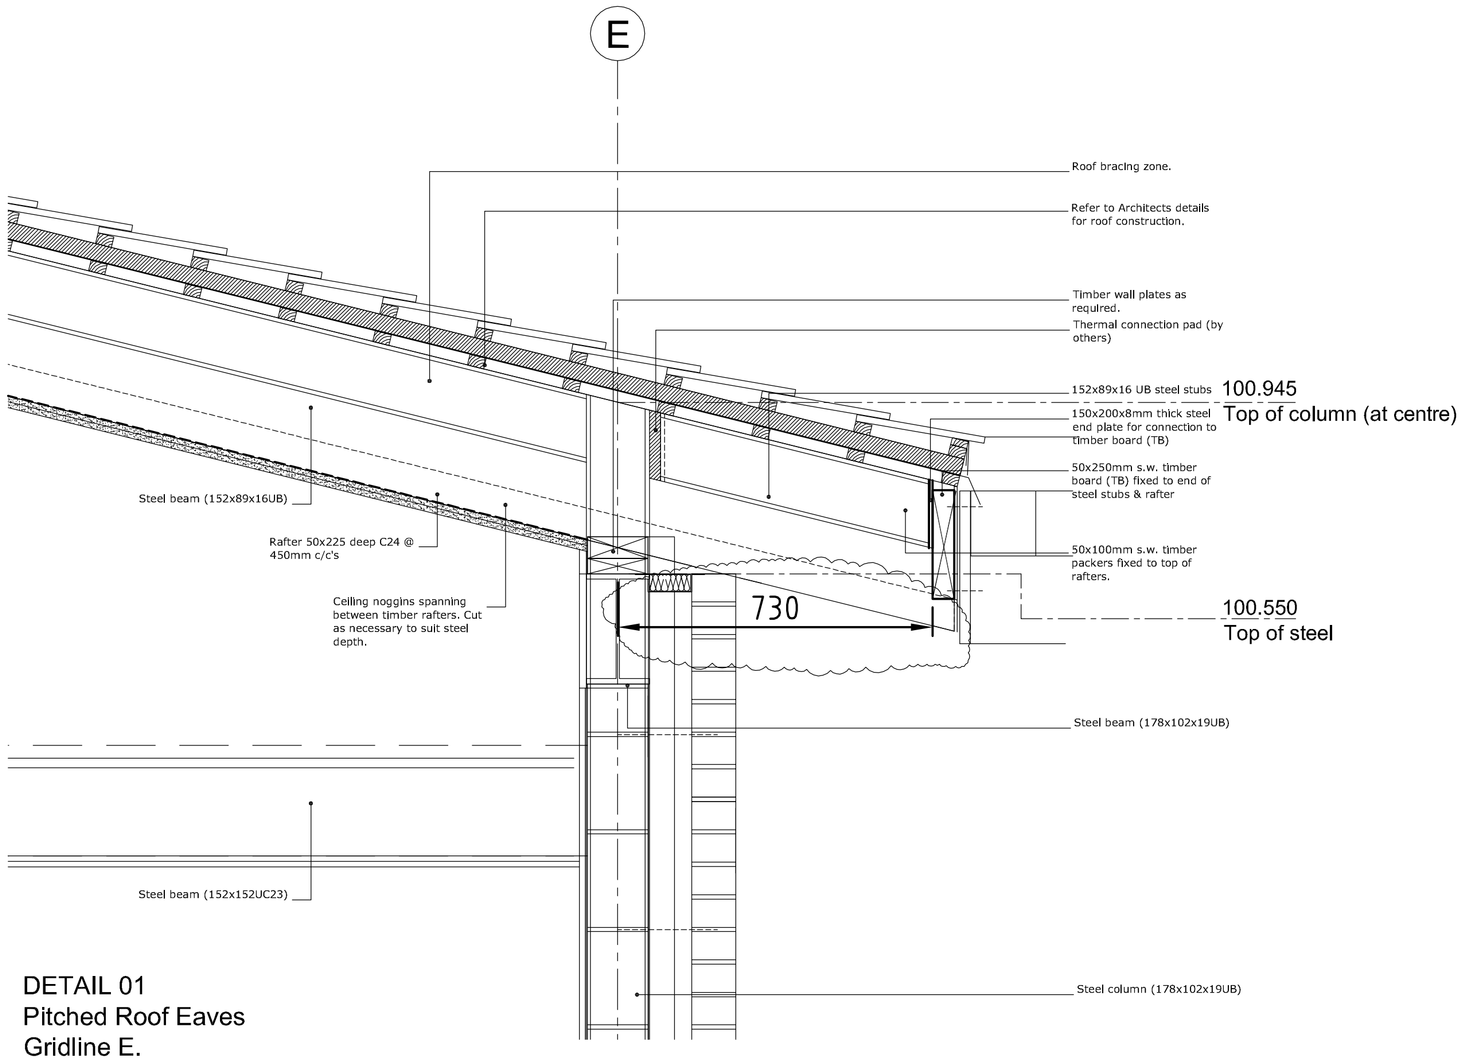

DETAIL 01
Pitched Roof Eaves
Gridline E.

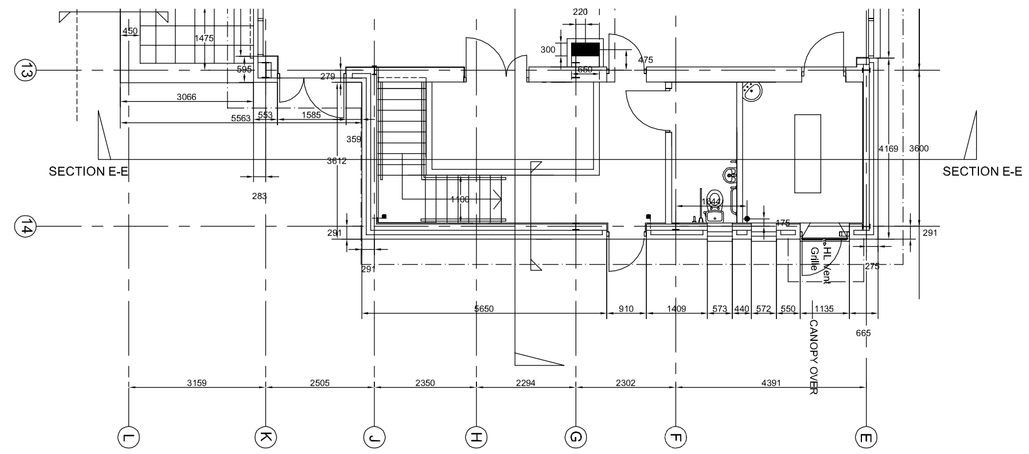

Rev	Amendment	By	Date
P1	First issue.	SWF	08.11.12
P2	Some Levels Amended As Per Architect's Comments.	CST	10.04.13
A	Construction Issue (Subject To Building Control Approval).	BE	11.04.13
B	Construction Issue (Subject To Building Control Approval). Dimensions for the stub added.	BE	15.04.13

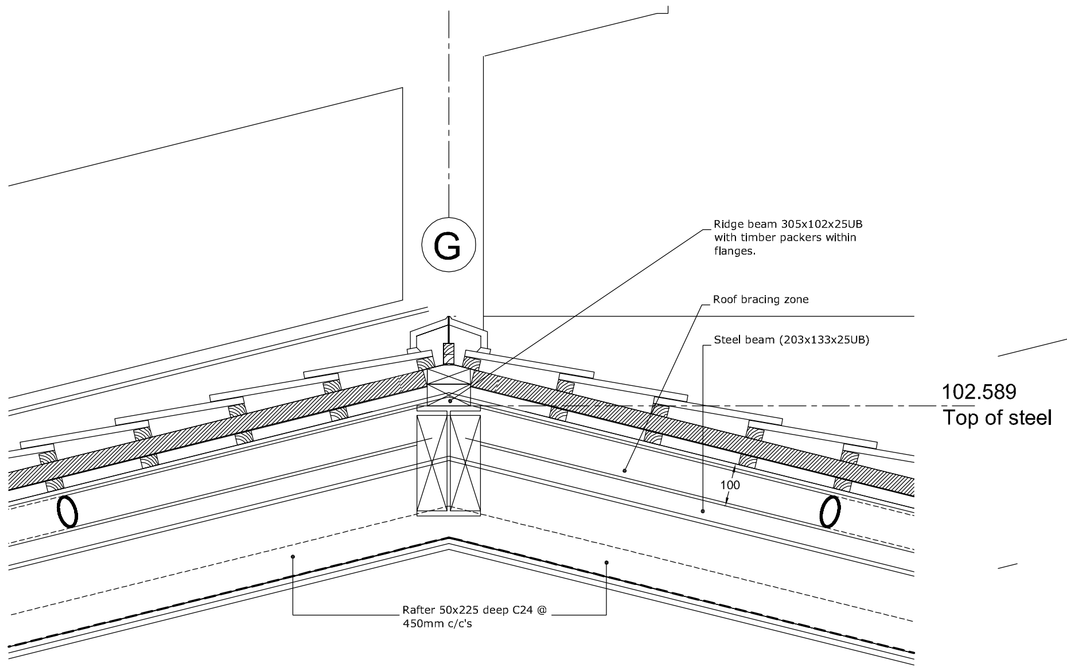

DETAIL 02
Pitched Roof Ridge
Gridline G.

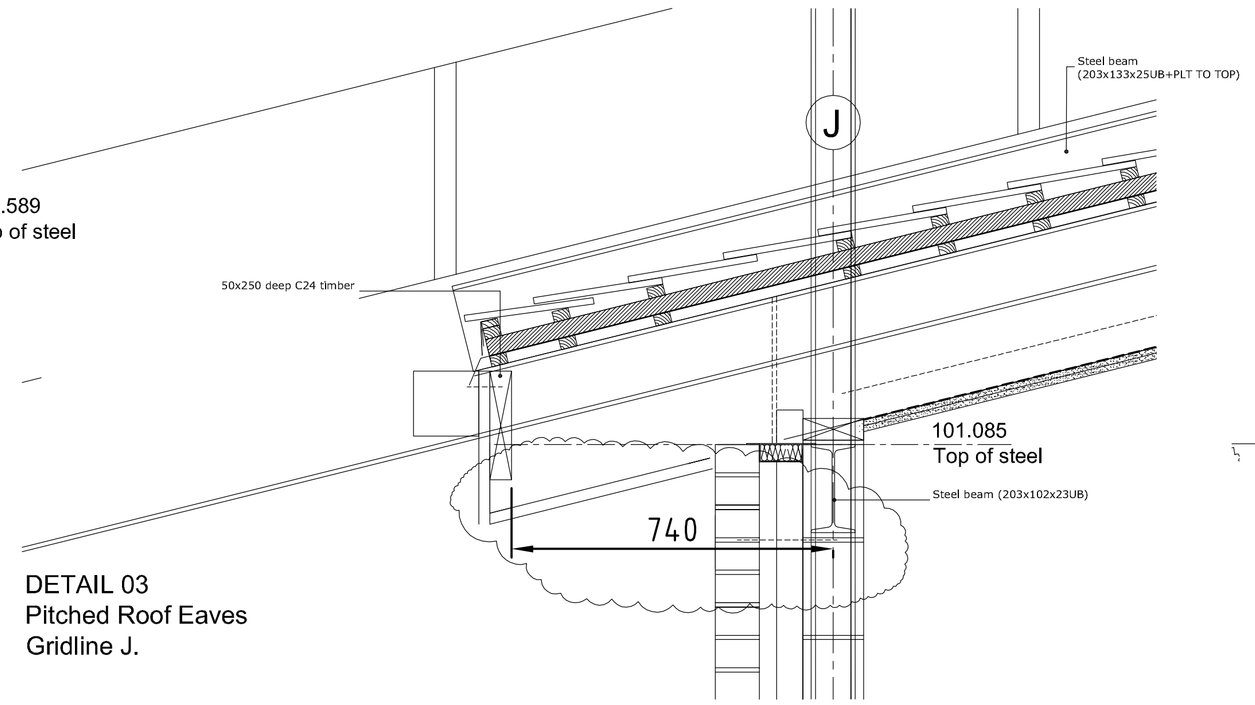

DETAIL 03
Pitched Roof Eaves
Gridline J.

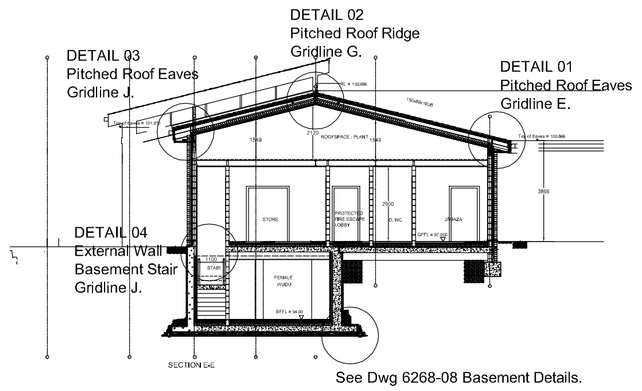

See Dwg 6268-08 Basement Details.

KEY Section E-E 1:100.

CISTEC
CHARTERED CIVIL & STRUCTURAL ENGINEERING CONSULTANTS

Suite 121, Milton Keynes Business Centre, Foxhunter Drive,
Linford Wood, Milton Keynes. MK14 6GD.
t.01908 686855 f.01908 410333 www.cistec.net e.info@cistec.net

Client

SUN CONTRACTORS LTD
258 Belsize Rd, London. NW6 4BT
T.020 7316 1850 F.020 7316 1892
Email: info@suncontractors.co.uk

Drawing

STRUCTURAL ENGINEERING
Section Details EE - 01 to 03

Project

MKMA - Coffee Hall, Milton Keynes

Scale	Date	Approved
1:10 @ A1	25.03.13	AA

Drawing no.

1127/348 B

© The enclosed drawing and design remains the copyright of CISTEC Design LLP unless or until agreement is made in writing. The information may not be copied, distributed or changed in any form without prior written consent.

STATUS: CONSTRUCTION (SUBJECT TO BUILDING CONTROL APPROVAL).